LDN Architects
16 Dublin Street Edinburgh EH1 3RE UK
T: 0131 556 8631
F: 0131 556 8945
E: architects@ldne.co.uk

Job Title:
**0825**
**Riddle's Court, Edinburgh**

Drawing Title:
EXISTING
Second Floor Plan

Drawing Status:
PRELIMINARY
DRAFT

Drawing No.:

| Scale: | Date: | Drawn: | Reviewed: |
|---|---|---|---|
| 1:50@A1<br>1:100@A3 | Aug 2008 | CH/MK | |

Revisions:
Rev - --.--.-- --
-

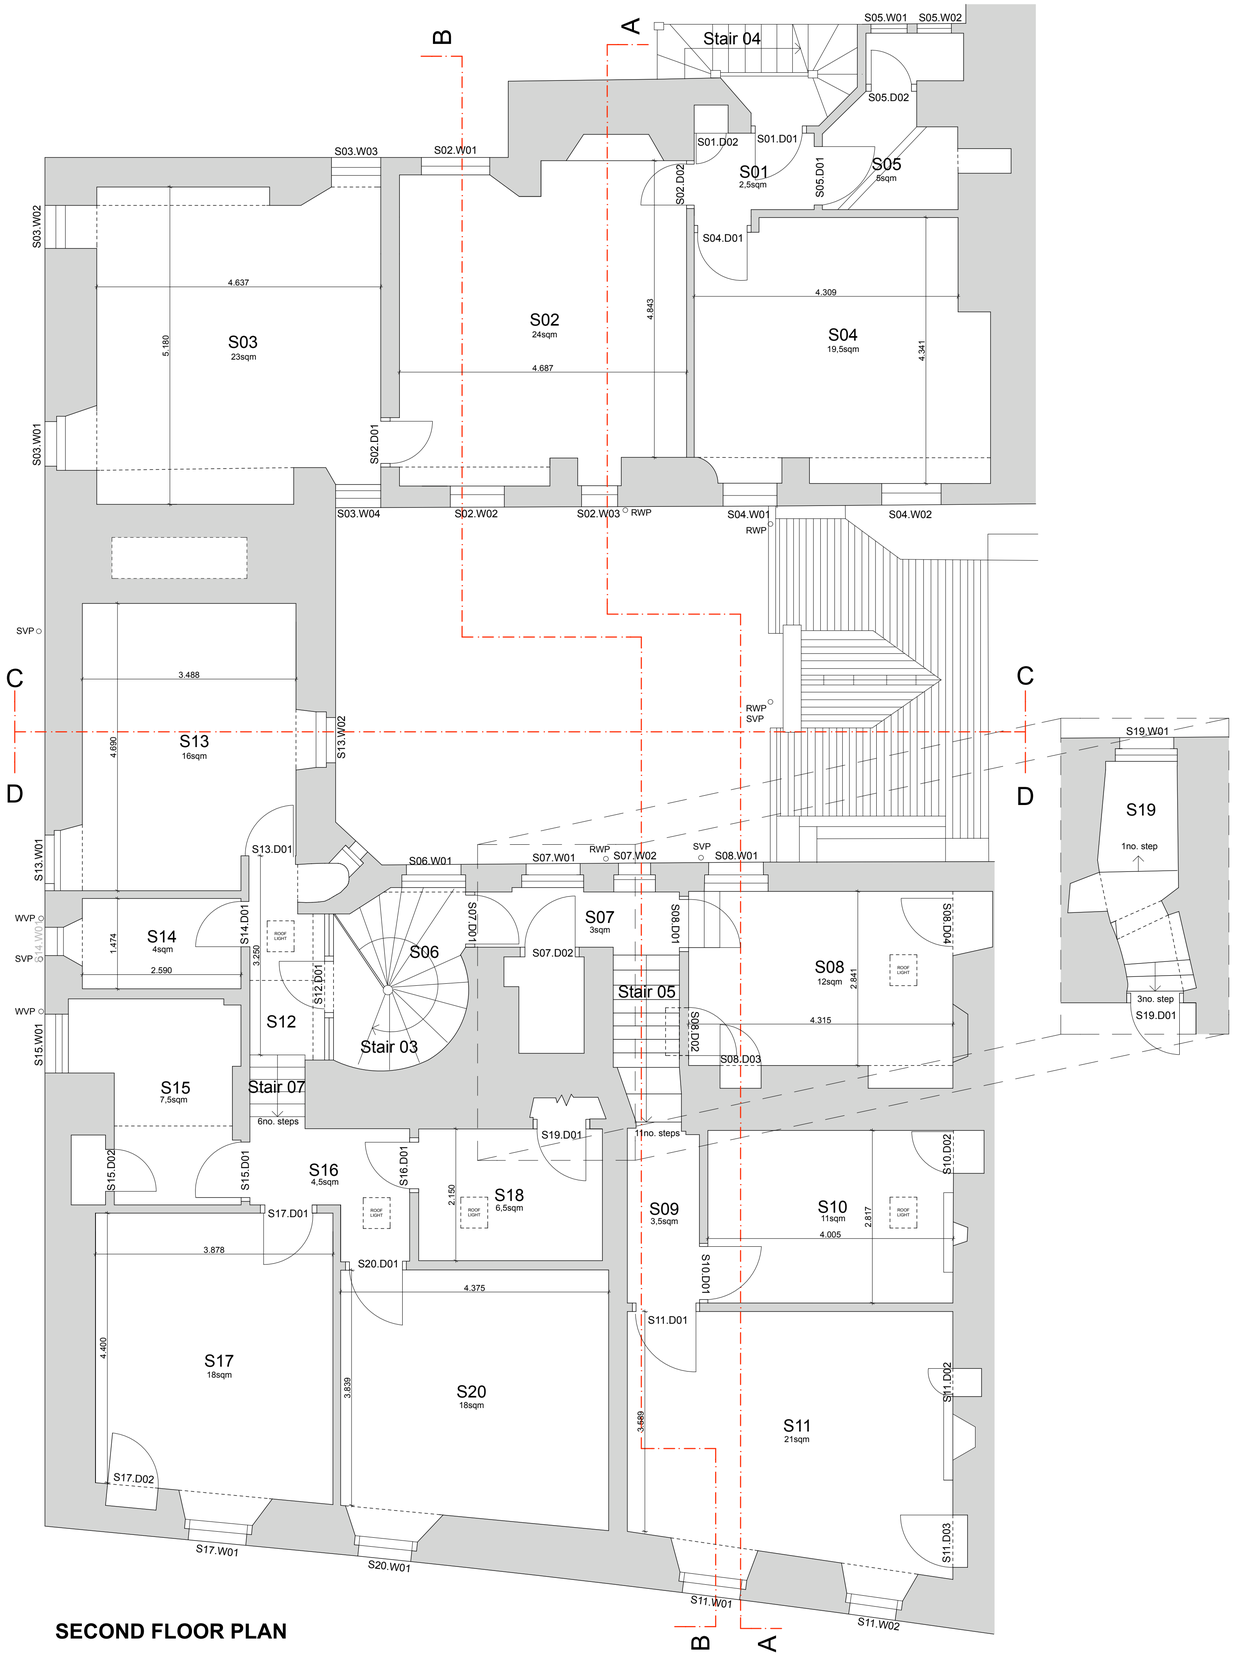


**SECOND FLOOR PLAN**

© This Drawing is copyright of LDN Architects